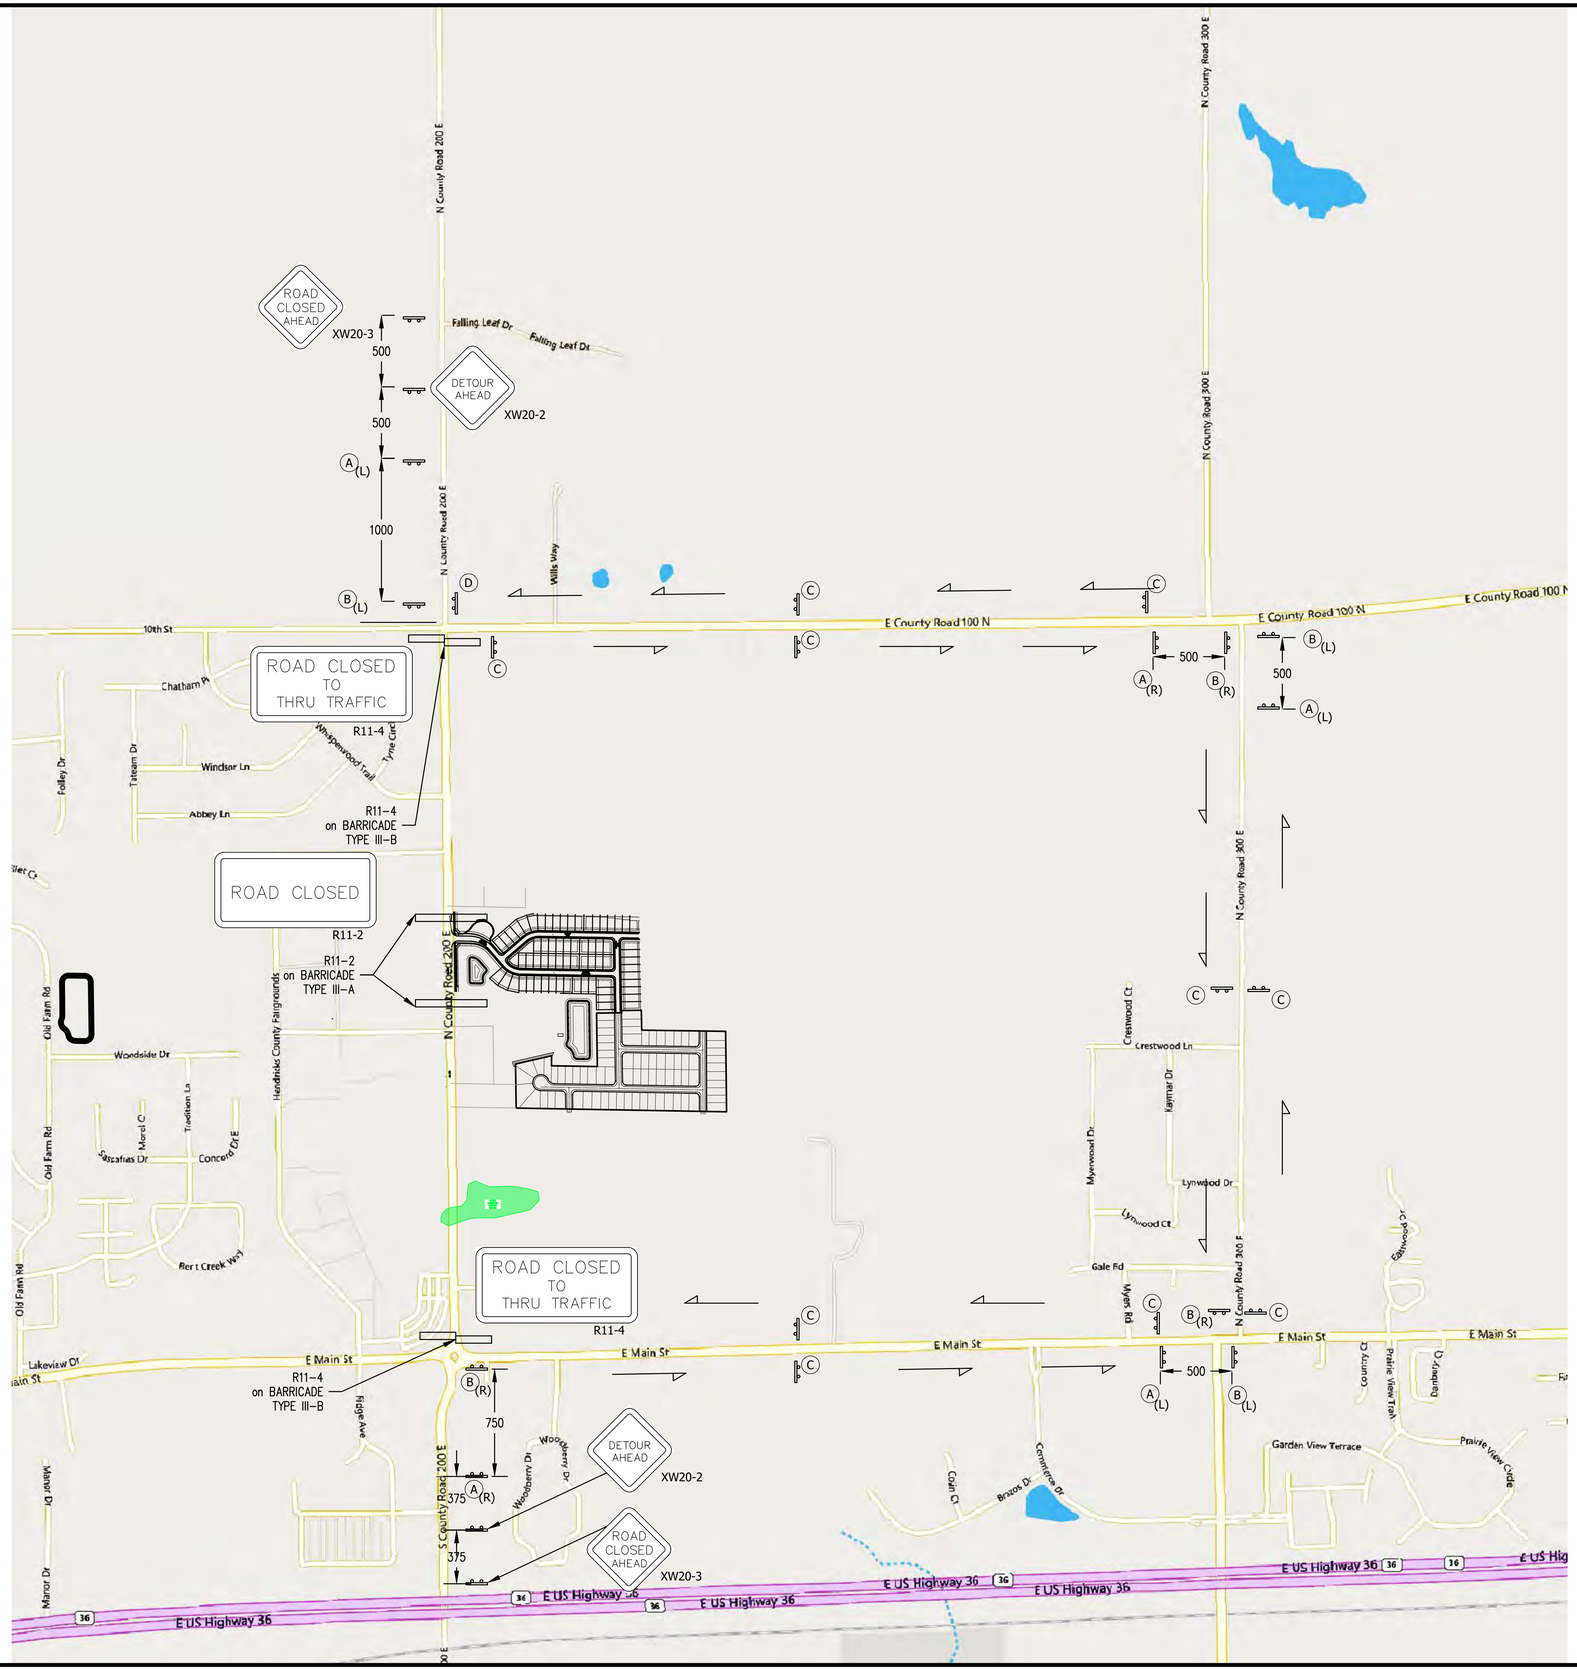

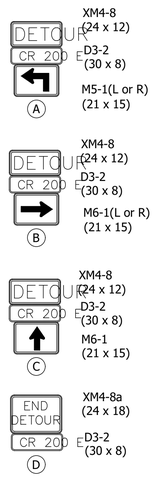

Innovative
ENGINEERING & CONSULTING
3961 Perry Boulevard
Ph. 317-769-2916
Whitestown, IN 46075
www.innovativeecl.com

REVISIONS:

PREPARED FOR:
Cranfill Development Corp.
3895 N. 575 E.
Brownsburg, Indiana 46112
317-445-0003

Pheasant Grove
Section 1
Danville, Indiana
MOT - Detour

ROBERT G. GAVIN
REGISTERED
No.11600759
STATE OF INDIANA
PROFESSIONAL ENGINEER
DATE: 09/12/24

DATE: 09/12/24	DRAWN BY: kjr
ISSUED:	CHECKED BY: rgg

JOB NUMBER: 22127

SHEET #: C302

File Path\Name: I:\Jobs\2022\22127 - Fuehrer Danville\Dwgs\C302 MOT.dwg - Date: Sep 13,2024 - 2:23pm